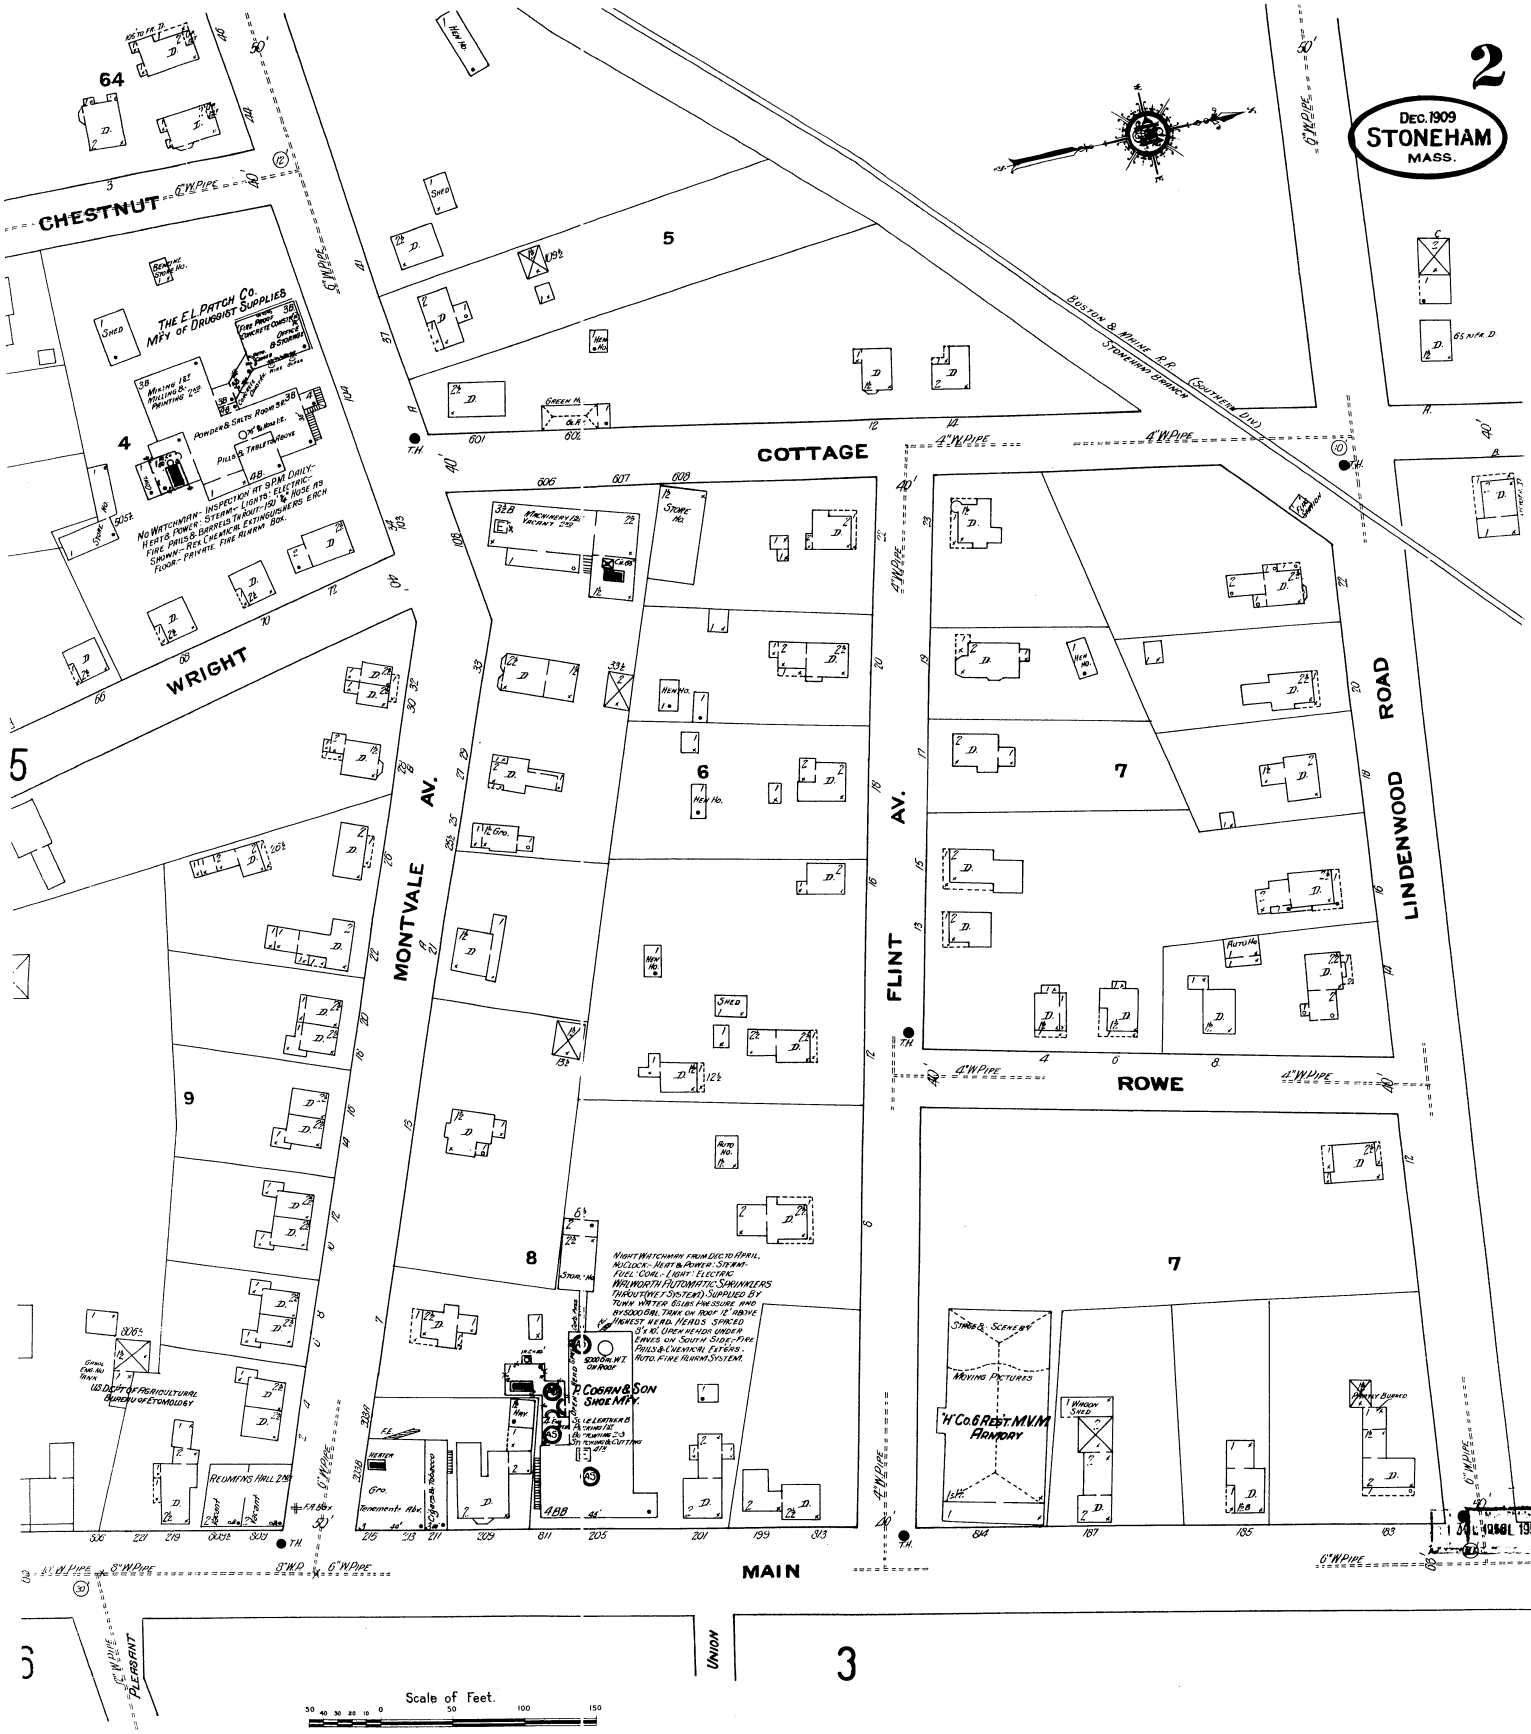
2
DEC. 1909
STONEHAM
MASS.
CHESTNUT
WRIGHT
COTTAGE
MONTVALE AV.
FLINT AV.
LINDENWOOD ROAD
ROWE
MAIN
UNION
PLEASANT
BOSTON & MAINE R.R. (SOUTHERN DIV.)
STONEHAM BRANCH
THE E.L. PATCH CO. MFY OF DRUGGIST SUPPLIES
NO WATCHMAN - INSPECTION AT 9 P.M. DAILY - HEAT & POWER: STEAM - LIGHTS: ELECTRIC - FIRE PAILS & BARRELS THROUT - 150' 1/2" HOSE AS SHOWN - REX CHEMICAL EXTINGUISHERS EACH FLOOR - PRIVATE FIRE ALARM BOX.
NIGHT WATCHMAN FROM DEC. TO APRIL, NO CLOCK - HEAT & POWER: STEAM - FUEL: COAL - LIGHT: ELECTRIC WALWORTH AUTOMATIC SPRINKLERS THROUT (WET SYSTEM) SUPPLIED BY TOWN WATER GS. LBS PRESSURE AND BY 5000 GAL TANK ON ROOF 12" ABOVE HIGHEST HEAD. HEADS SPACED 8' x 10'. OPEN HEADS UNDER EAVES ON SOUTH SIDE - FIRE PAILS & CHEMICAL EXT'GRS. AUTO. FIRE ALARM SYSTEM.
P. COGAN & SON SHOE MFY.
"H" CO. 6 REGT. M.V.M. ARMORY
STAGE & SCENERY
MOVING PICTURES
REDMEN'S HALL
U.S. DEPT OF AGRICULTURAL BUREAU OF ETOMOLOGY
Scale of Feet.
50 40 30 20 10 0 50 100 150