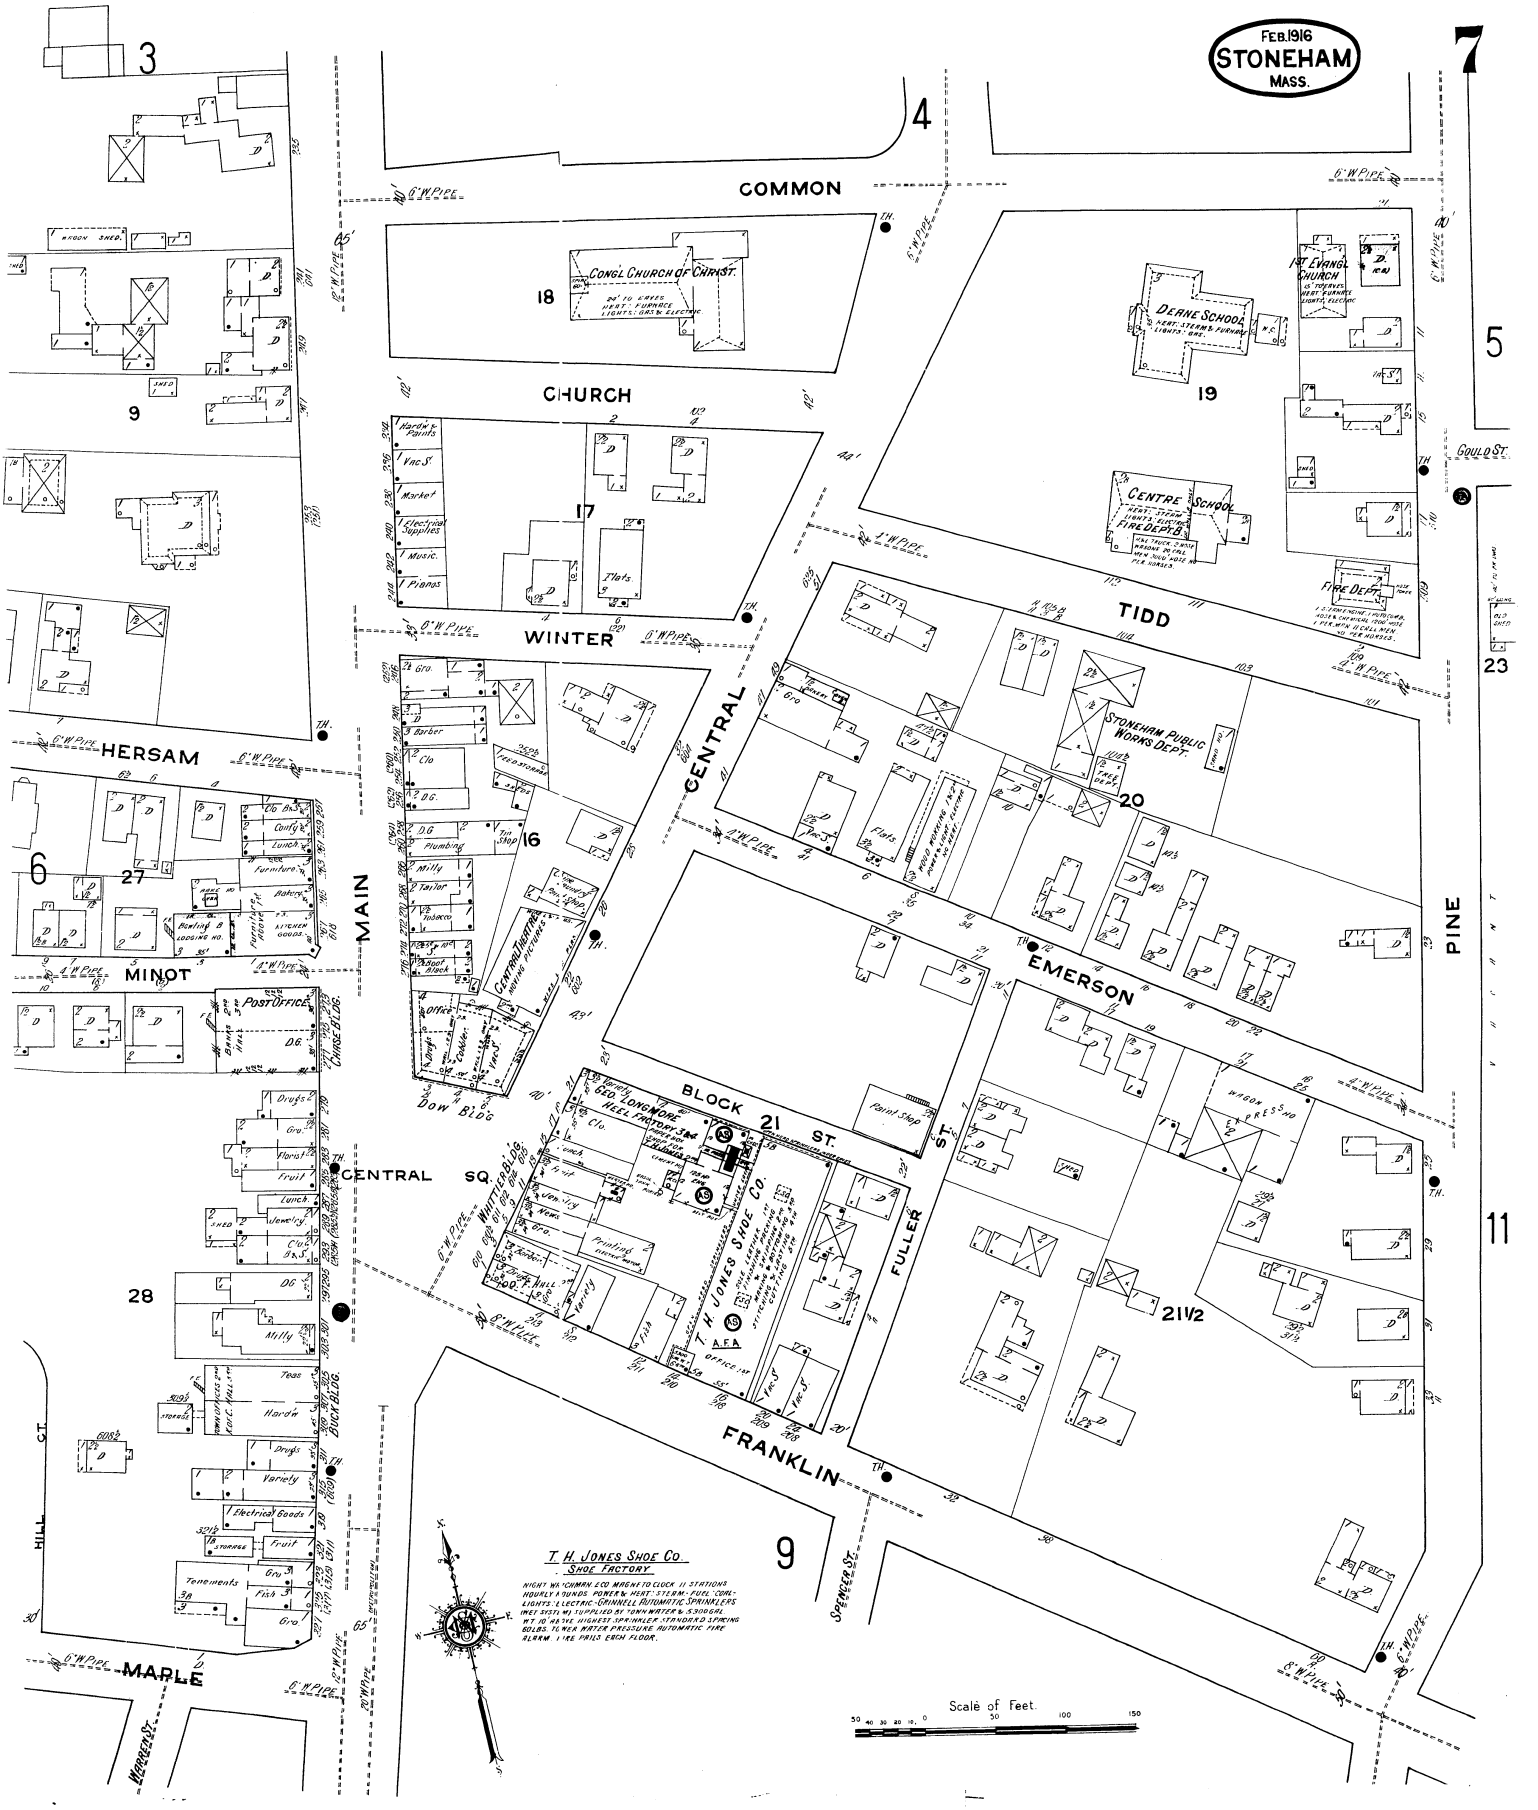
FEB. 1916
STONEHAM
MASS.
7
3
4
5
9
11
23
COMMON
CHURCH
WINTER
TIDD
GOULD ST.
HERSAM
MINOT
MAIN
CENTRAL
PINE
EMERSON
FULLER
FRANKLIN
HILL ST.
MARLE
WARREN ST.
SPENCER ST.
CENTRAL SQ.
BLOCK 21 ST.
CONG'L CHURCH OF CHRIST
DERNE SCHOOL
1st EVANG'L CHURCH
CENTRE SCHOOL
FIRE DEPT.
STONEHAM PUBLIC WORKS DEPT.
POST OFFICE
DOW BLDG.
WHITTIER BLDG.
DOCK BLDG.
T. H. JONES SHOE CO.
GEO. LONGMORE HEEL FACTORY
16
17
18
19
20
21½
27
28
6
T. H. JONES SHOE CO
SHOE FACTORY
Scale of Feet.