CUBE3
architecture | interiors | planning
56 High Street North Andover, MA 01845
phone: 978.989.9900 www.cube3.com

project information:

THE RESIDENCES AT SPOT POND
5 WOODLAND RD
STONEHAM, MA

client information:

FELLSWAY DEVELOPMENT LLC C/O THE GUTIERREZ COMPANY
200 SUMMIT DRIVE, SUITE 400,
BURLINGTON, MA 01803

consultant information:

issuance:

COMPREHENSIVE PERMIT APPLICATION
NOT FOR CONSTRUCTION

key plan:

drawing information:

drawing by:	Author
drawing checked by:	MQL
drawing scale:	1/4" = 1'-0"
drawing date:	16 NOVEMBER 2023
project number:	23048.00

drawing revisions:

No.	Description	Date

registration:

drawing name:

Bike Room Layouts

drawing number:

A-150

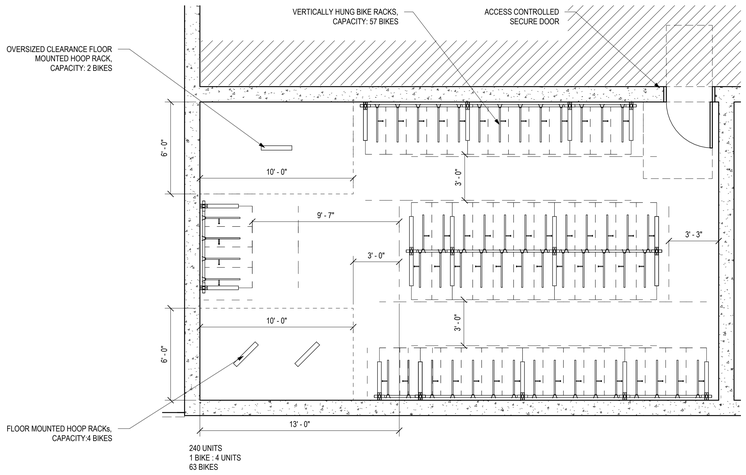

Building B - Bike Room - Parking Level (2 / A-150)
1/4" = 1'-0"

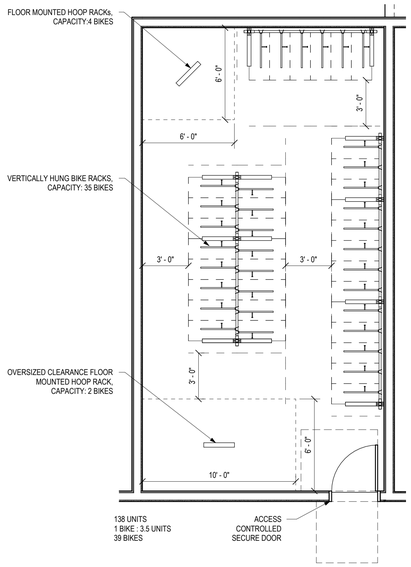

Building A - Bike Room - First Floor (1 / A-150)
1/4" = 1'-0"

COPYRIGHT (C) 2024 CUBE 3 STUDIO LLC, ALL RIGHTS RESERVED