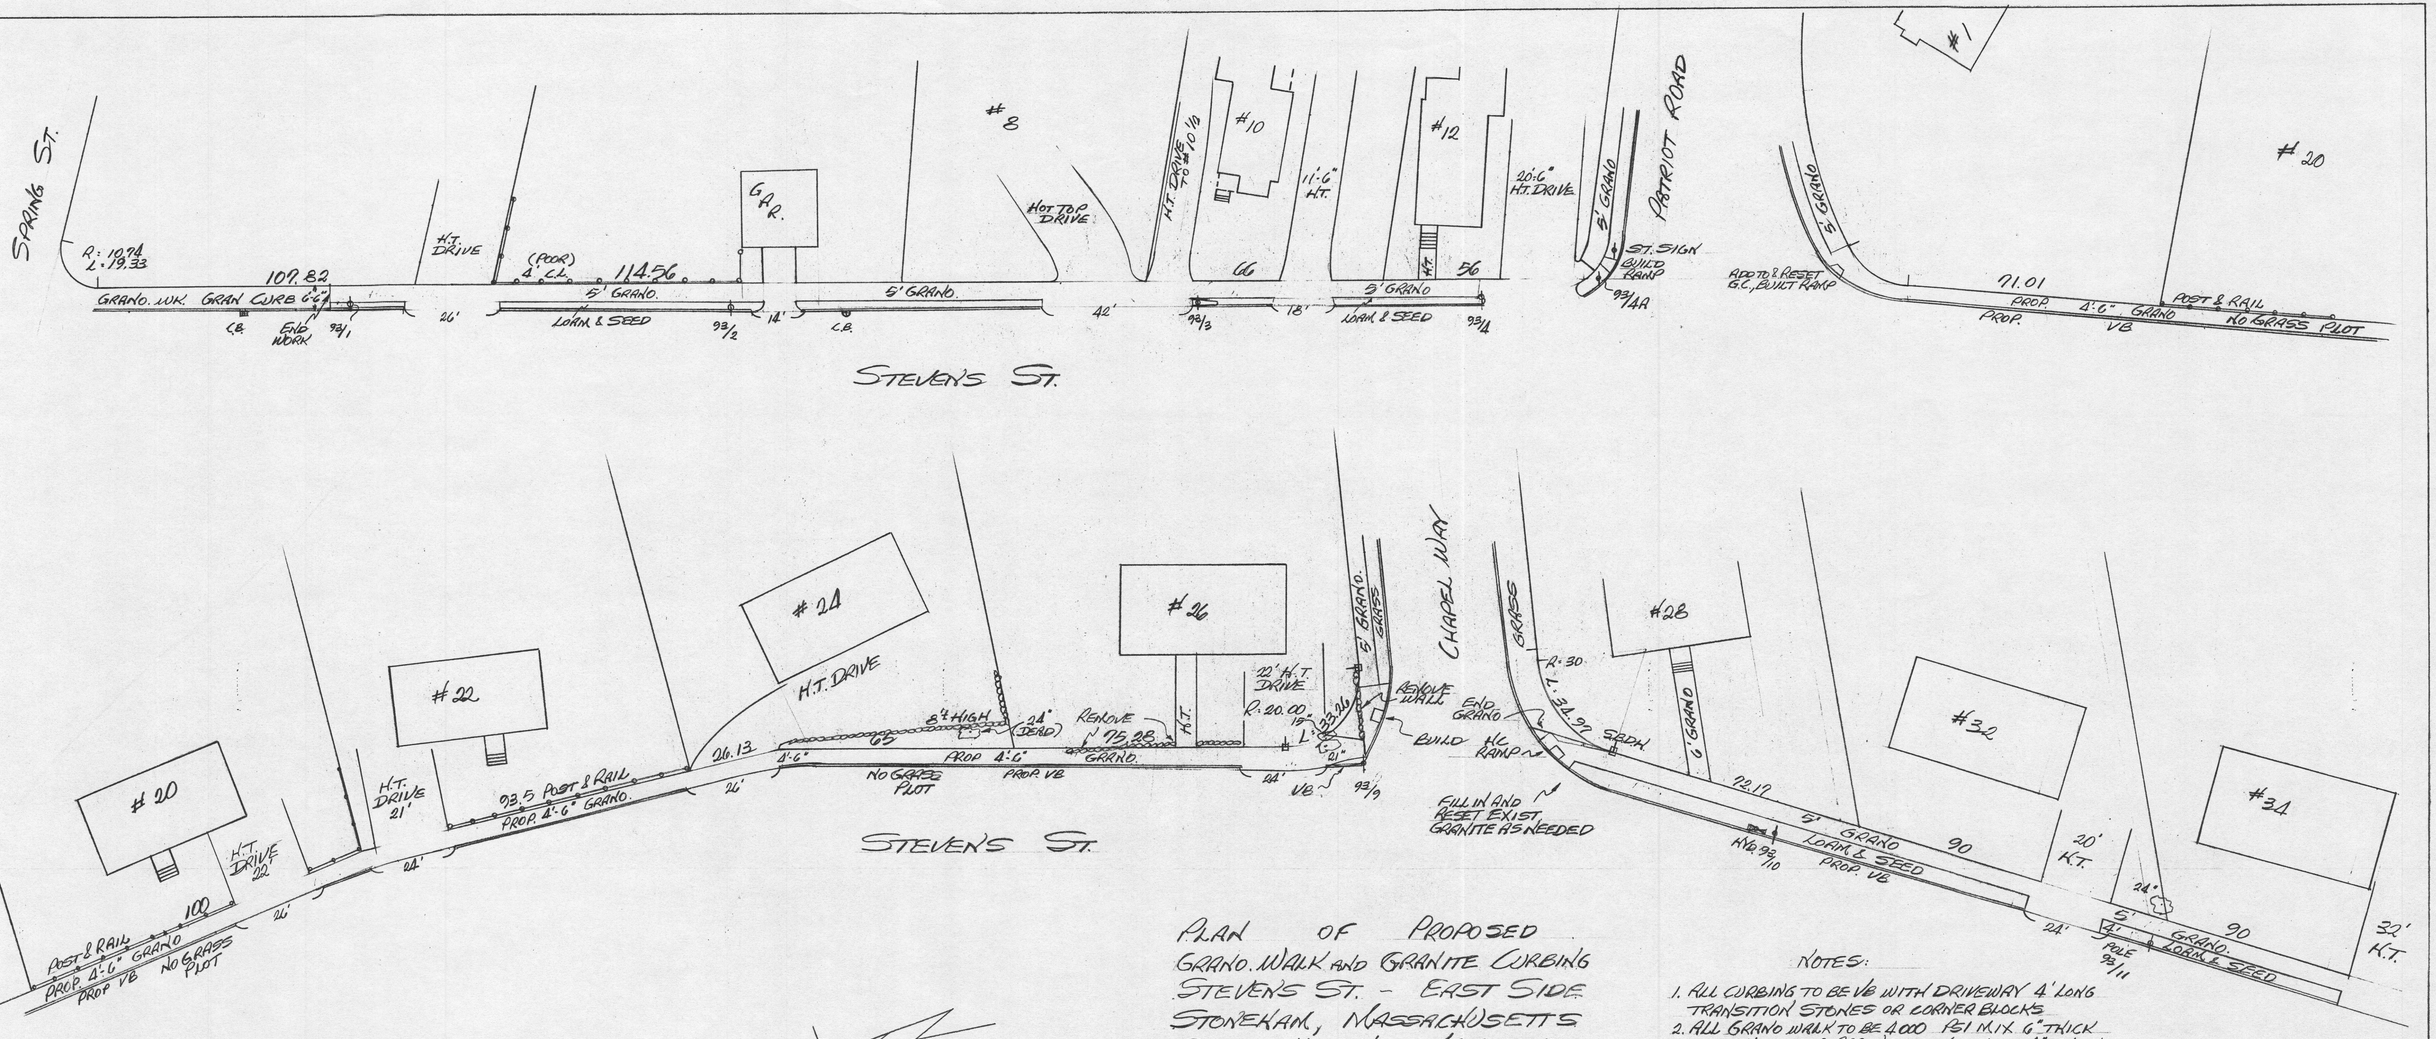

PLAN OF PROPOSED
GRANO. WALK AND GRANITE CURBING
STEVEN'S ST. - EAST SIDE
STONEHAM, MASSACHUSETTS
SCALE: 1" = 20' MAY, 2015
ROBERT E. GROVER
TOWN ENGINEER

NOTES:

1. ALL CURBING TO BE VB WITH DRIVEWAY 4' LONG TRANSITION STONES OR CORNER BLOCKS
2. ALL GRANO WALK TO BE 4,000 PSI M.IX. 6" THICK AT DRIVEWAYS & RAMPS, OTHERWISE 4" THICK
3. RAMPS ARE TO BE CONSTRUCTED TO CURRENT ADA STANDARDS